Copyright TELLING Lime Products Ltd.

Notes

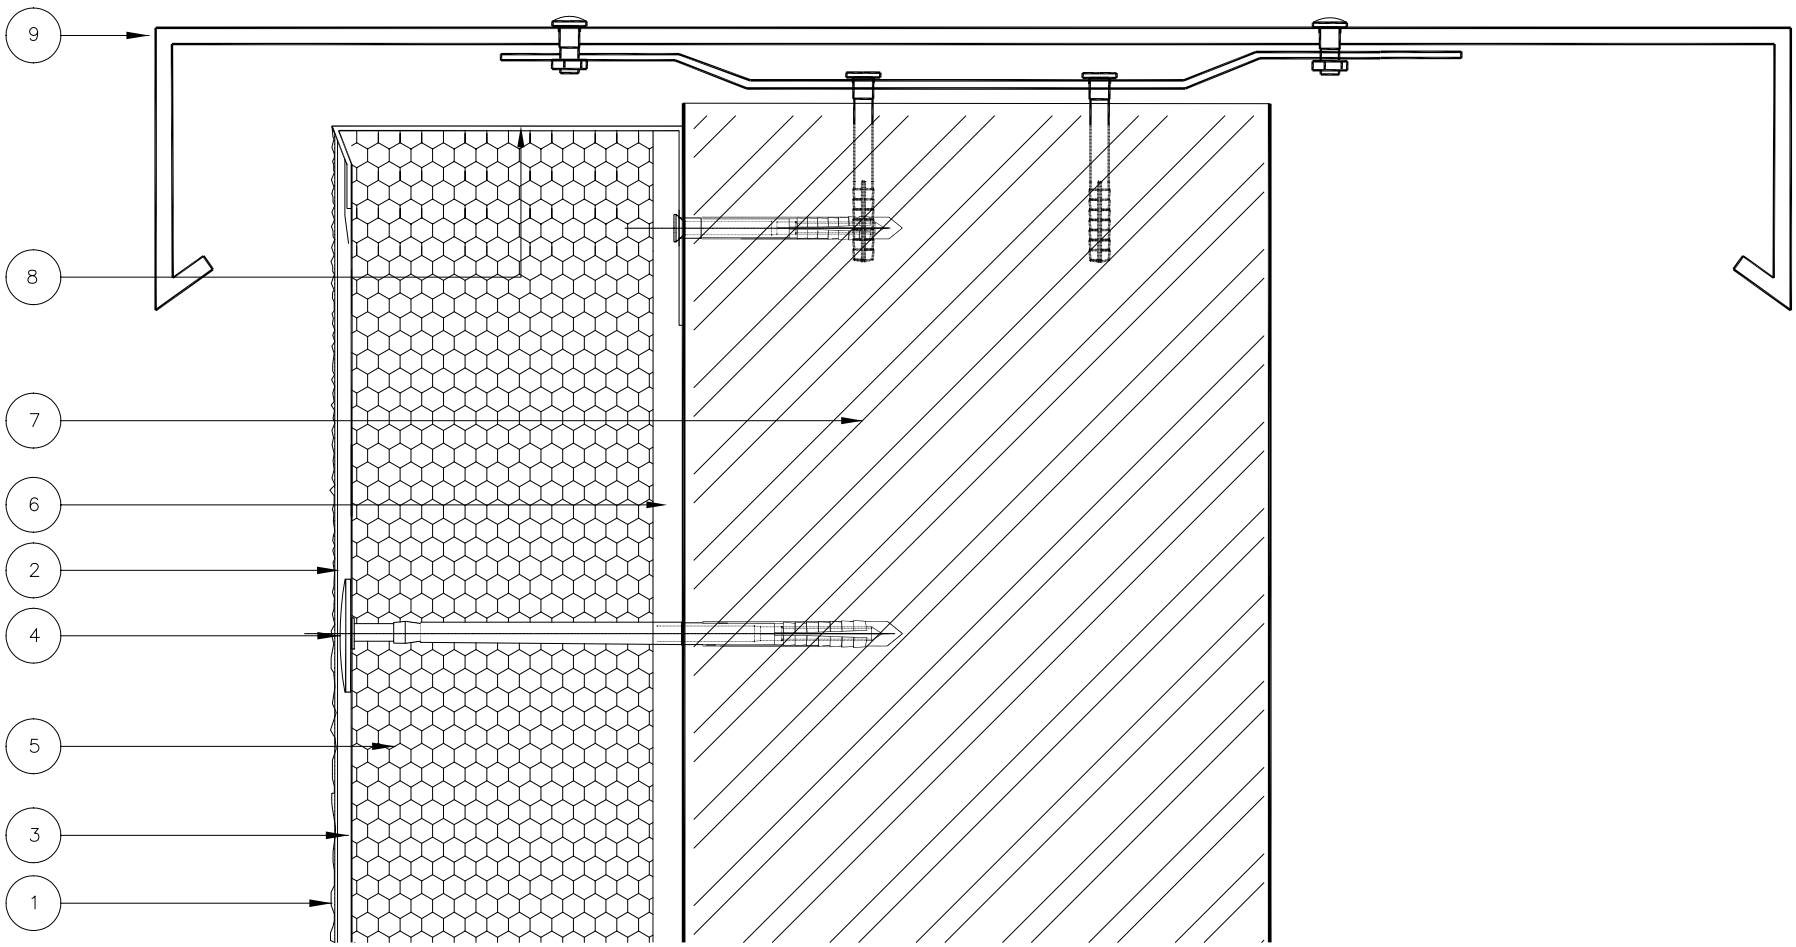

1. Unilit decorative finish
2. Unilit 65M
3. PCI5O glass fibre reinforcement bedded in Unilit 15P2
4. Approved mechanical fixing (as per specification)
5. FOAMGLAS® EWI insulation slab
6. Unilit K lime adhesive or PC156 cement
7. Masonry Substrate
8. Aluminium system stop profile bedded on silicone sealant
9. Copping system

REV	DATE	COMMENTS

CONTRACT:

Telling Lime Products Ltd.
Primrose Avenue
Fordhouses
Wolverhampton
WV10 8AW

Tel : 01902 789777
Fax : 01902 398777

DRAWING TITLE :

Typical Limetics Detail
Typical parapet detail

SCALE A1	SCALE A2	SCALE A3
NTS	NTS	NTS

DRAWN PBC	DRAWING No.	REV
DATE JAN-08	TLP-FG-24	#