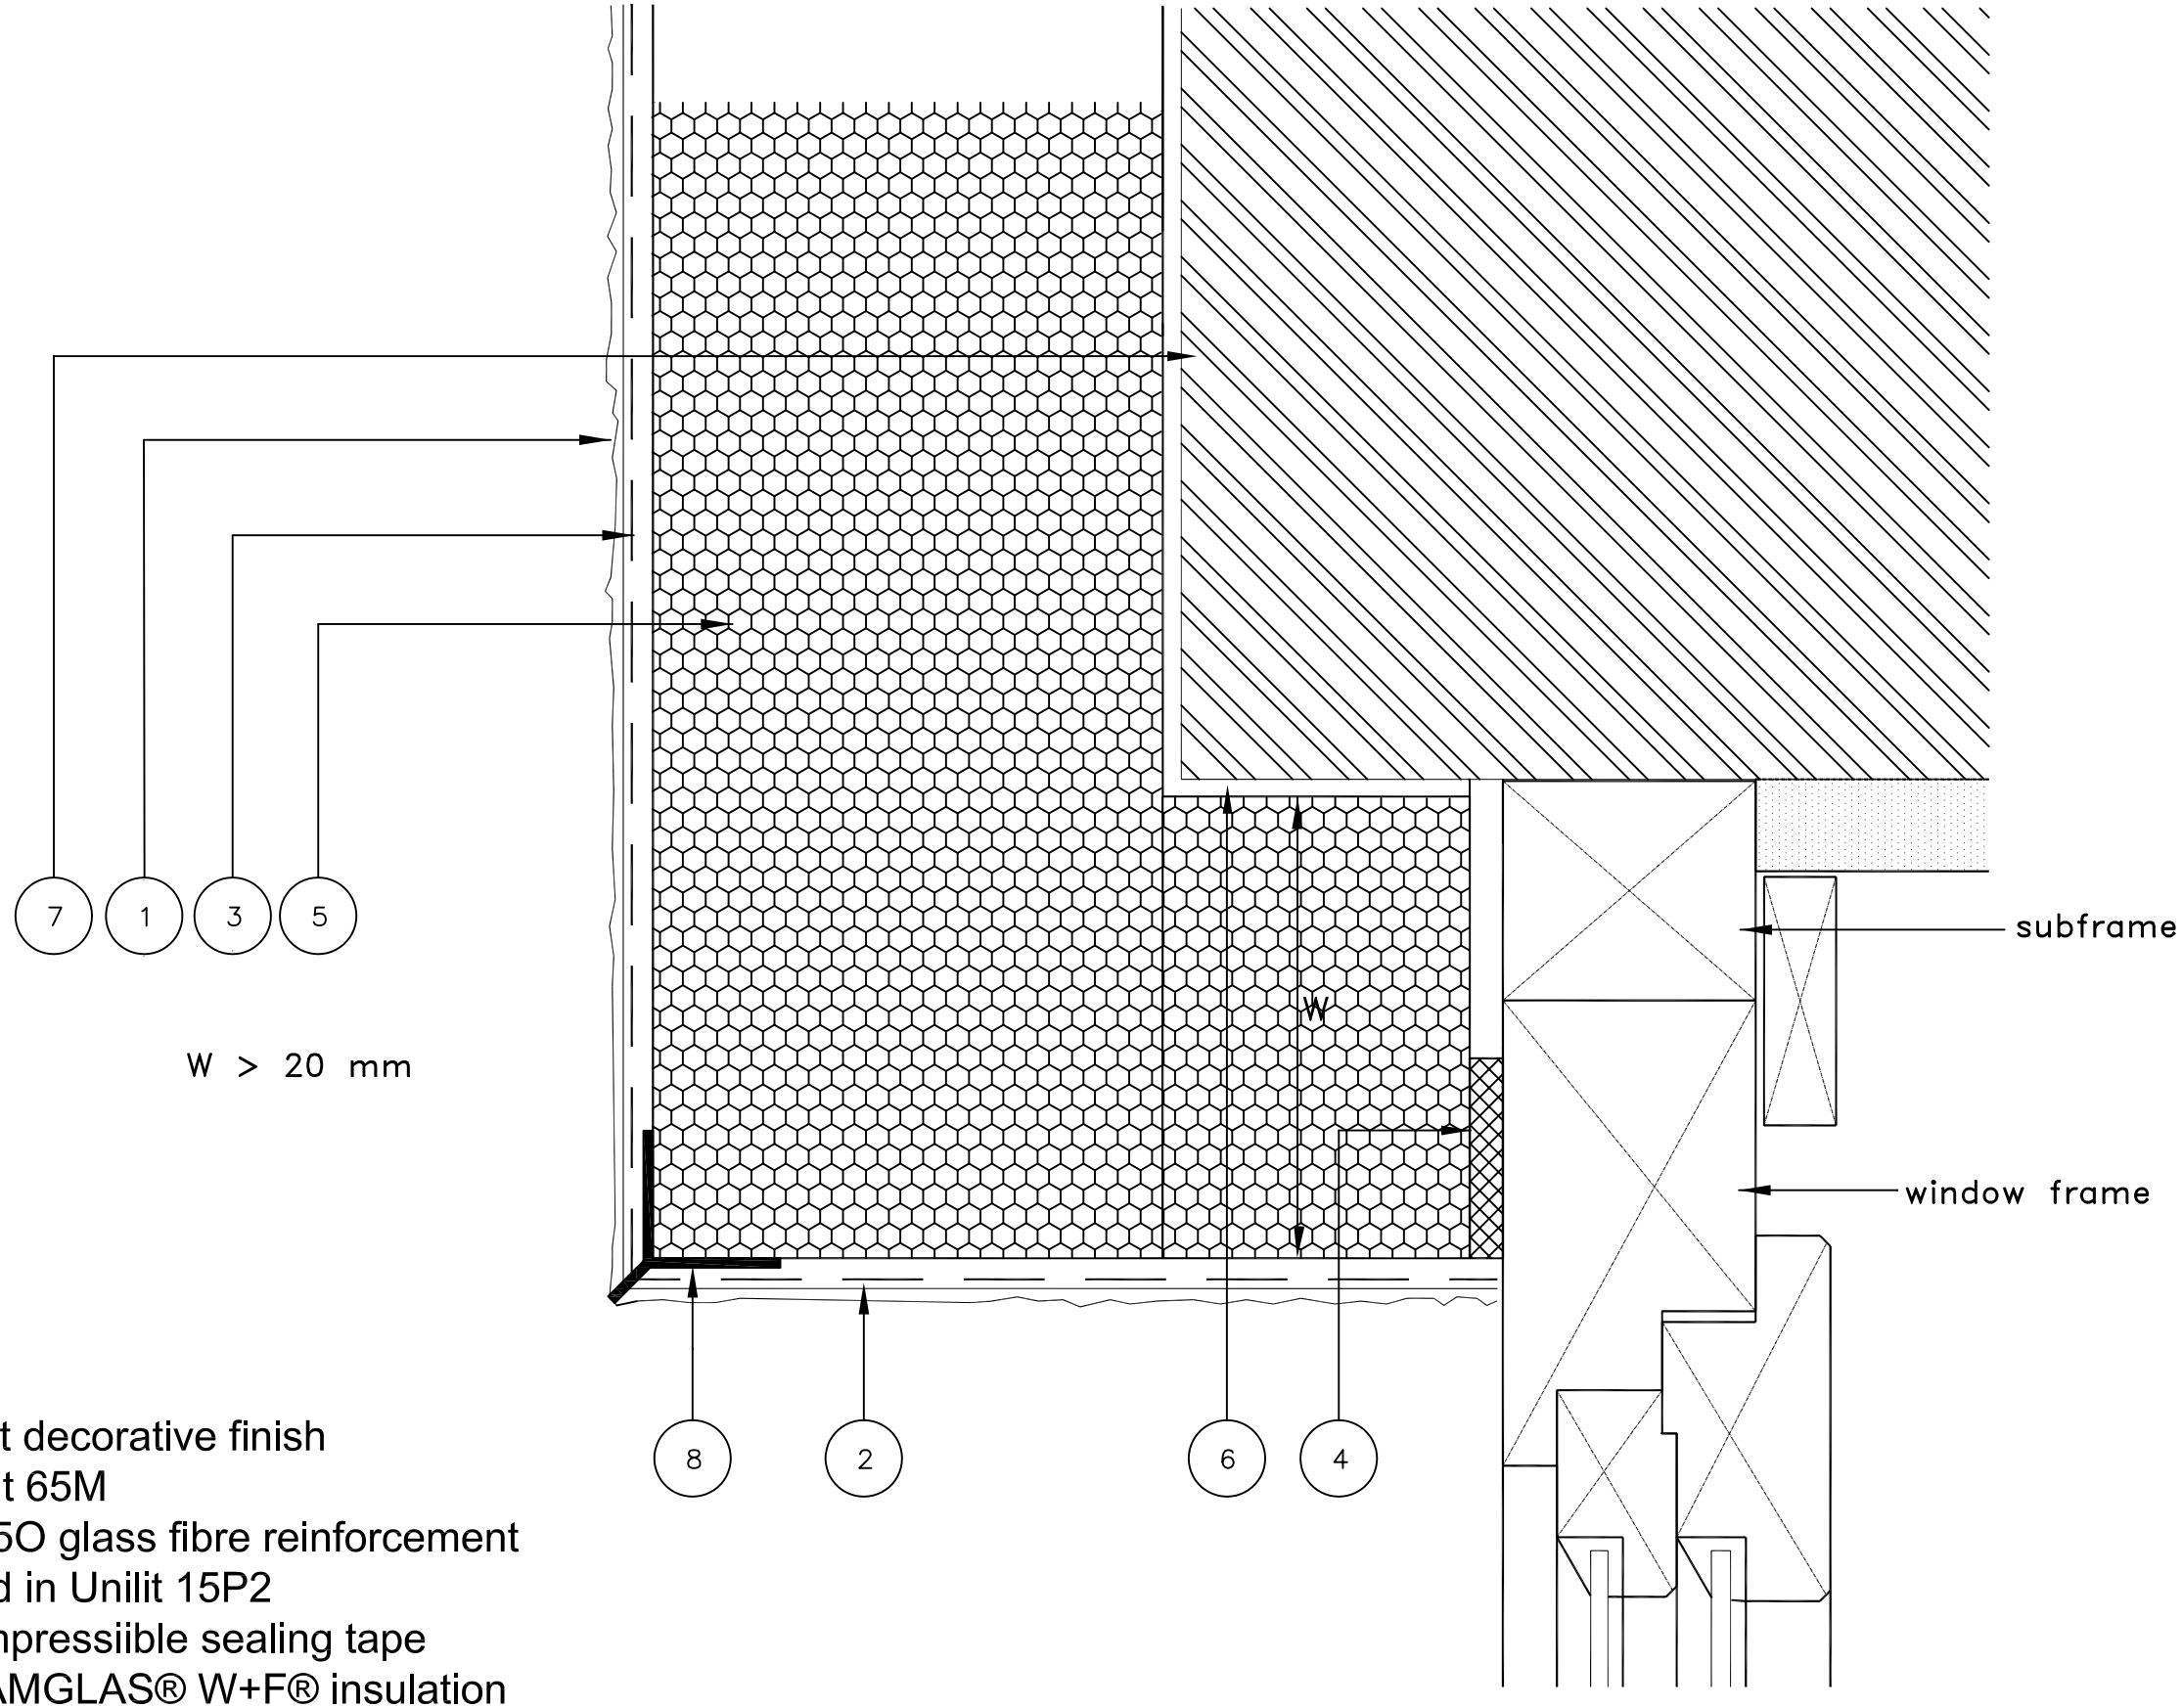

W > 20 mm

1. Unilit decorative finish
2. Unilit 65M
3. PCI5O glass fibre reinforcement bedded in Unilit 15P2
4. Compressiible sealing tape
5. FOAMGLAS® W+F® insulation
6.Unilit K lime adhesive or PC156 cement
7. Masonry Substrate
8. Corner Bead (optional)

Copyright TELLING Lime Products Ltd.

Notes

REV	DATE	COMMENTS

CONTRACT:

Telling Lime Products Ltd.
Primrose Avenue
Fordhouses
Wolverhampton
WV10 8AW
Tel : 01902 789777
Fax : 01902 398777

DRAWING TITLE :

Typical Limetics Detail
Typical fully insulated head detail

SCALE A1	SCALE A2	SCALE A3
NTS	NTS	NTS

DRAWN PBC	DRAWING No.	REV
DATE JAN-08	TLP-FG-028	#